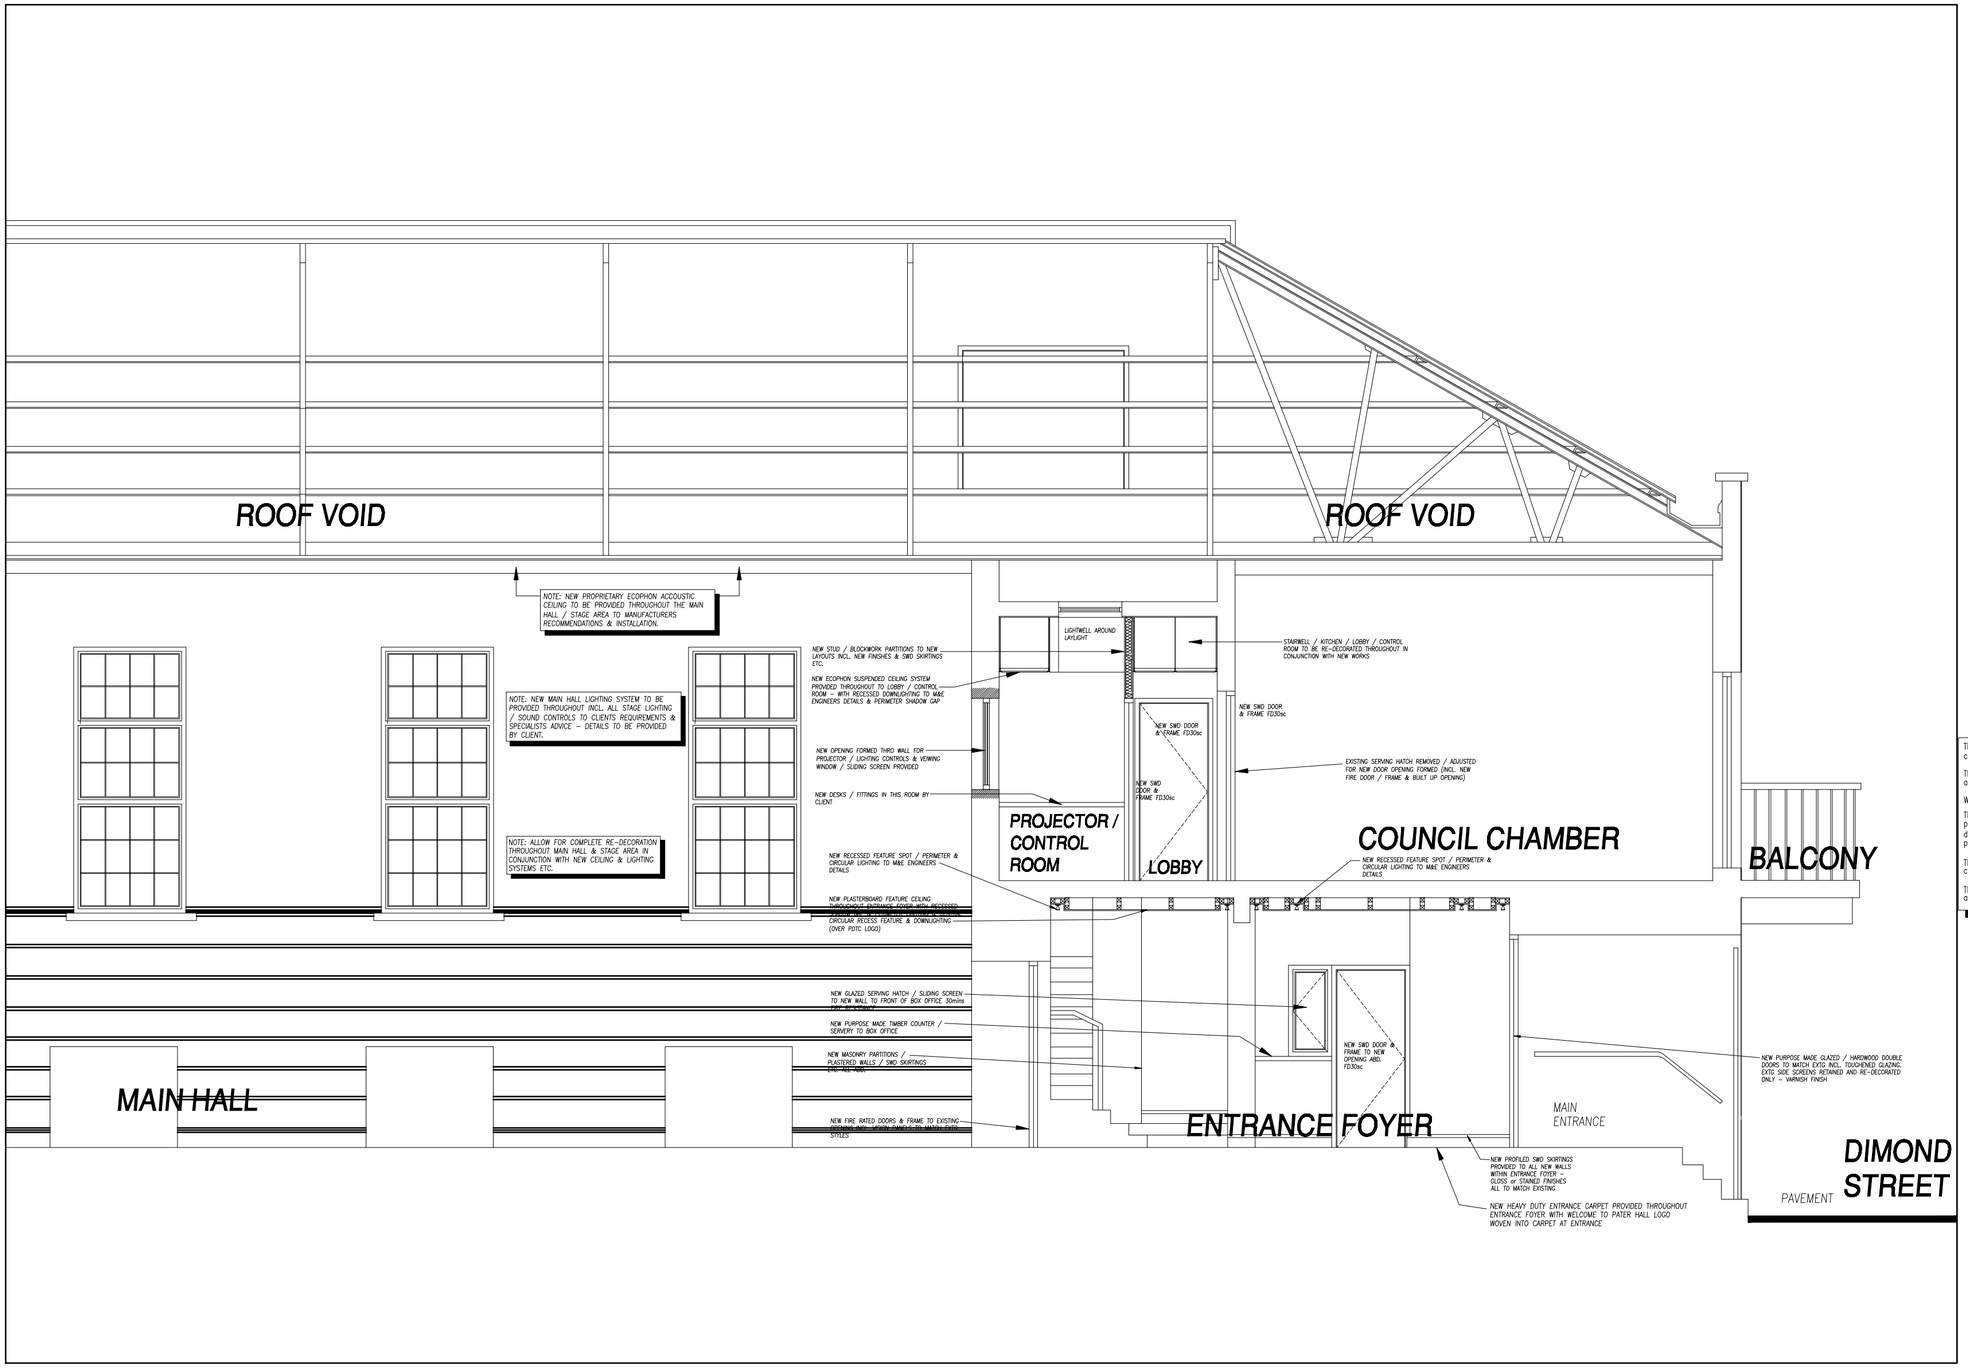

PROPOSED PART SECTION A-A 1:50 - (PHASE 1)

These drawings and the copyright thereof are the sole property of the consultants and must not be reproduced without their written consent

The contractor is to check all levels and dimensions before work commences, and any discrepencies to be reported immediately to the consultants

Work to figured dimensions in preference to scaling.

The contractor is expected to supply and do everything necessary for the proper execution of he works that may be reasonably inferred from the drawings and specification, whether referred to in detail or not, without extra payment in respect thereof.

The finished building will require service maintainence in accordance with custom and practice and the manufacturers recommendations

The architects drawings are tp be read in conjunction with the Engineers and all specialist manufacturers / suppliers drawings

REVISIONS NOTES. | DATE | REV

© Pembroke Design Ltd 2010

Dwg
PROPOSED PART SECTION A-A - OVERALL PHASE 1

Project
PROPOSED ALTERATIONS WORKS TO THE PATER HALL, PEMBROKE DOCK.

Client
THE PATER HALL TRUST

PEMBROKE DESIGN
L I M I T E D

CHARTERED ARCHITECTS
BUILDING SURVEYORS
QUANTITY SURVEYORS
PLANNING SUPERVISORS

○ HAVERFORDWEST
5 PICTON PLACE
SA61 2LE
TEL: 01437 764135
FAX: 01437 764471

○ PEMBROKE DOCK
16 MEYRICK STREET
SA72 6UT
TEL: 01646 683439
FAX: 01646 681563

○ CARMARTHEN
26 SPILMAN STREET
SA31 1LQ
TEL: 01267 233612
FAX: 01267 233471

Designed	Scale	CAD Ref	Job No
CB / GJS	1:50	P1 SKETCH	8261
Drawn	Date	Checked by:	Dwg No Rev
CB	MAY 2010	-	P1-P03

S:\8261 - PATER HALL, PEMBROKE DOCK\PROPOSED SKETCH SCHEME MAY 2010\PROPOSED PLANS.dwg, 1:1